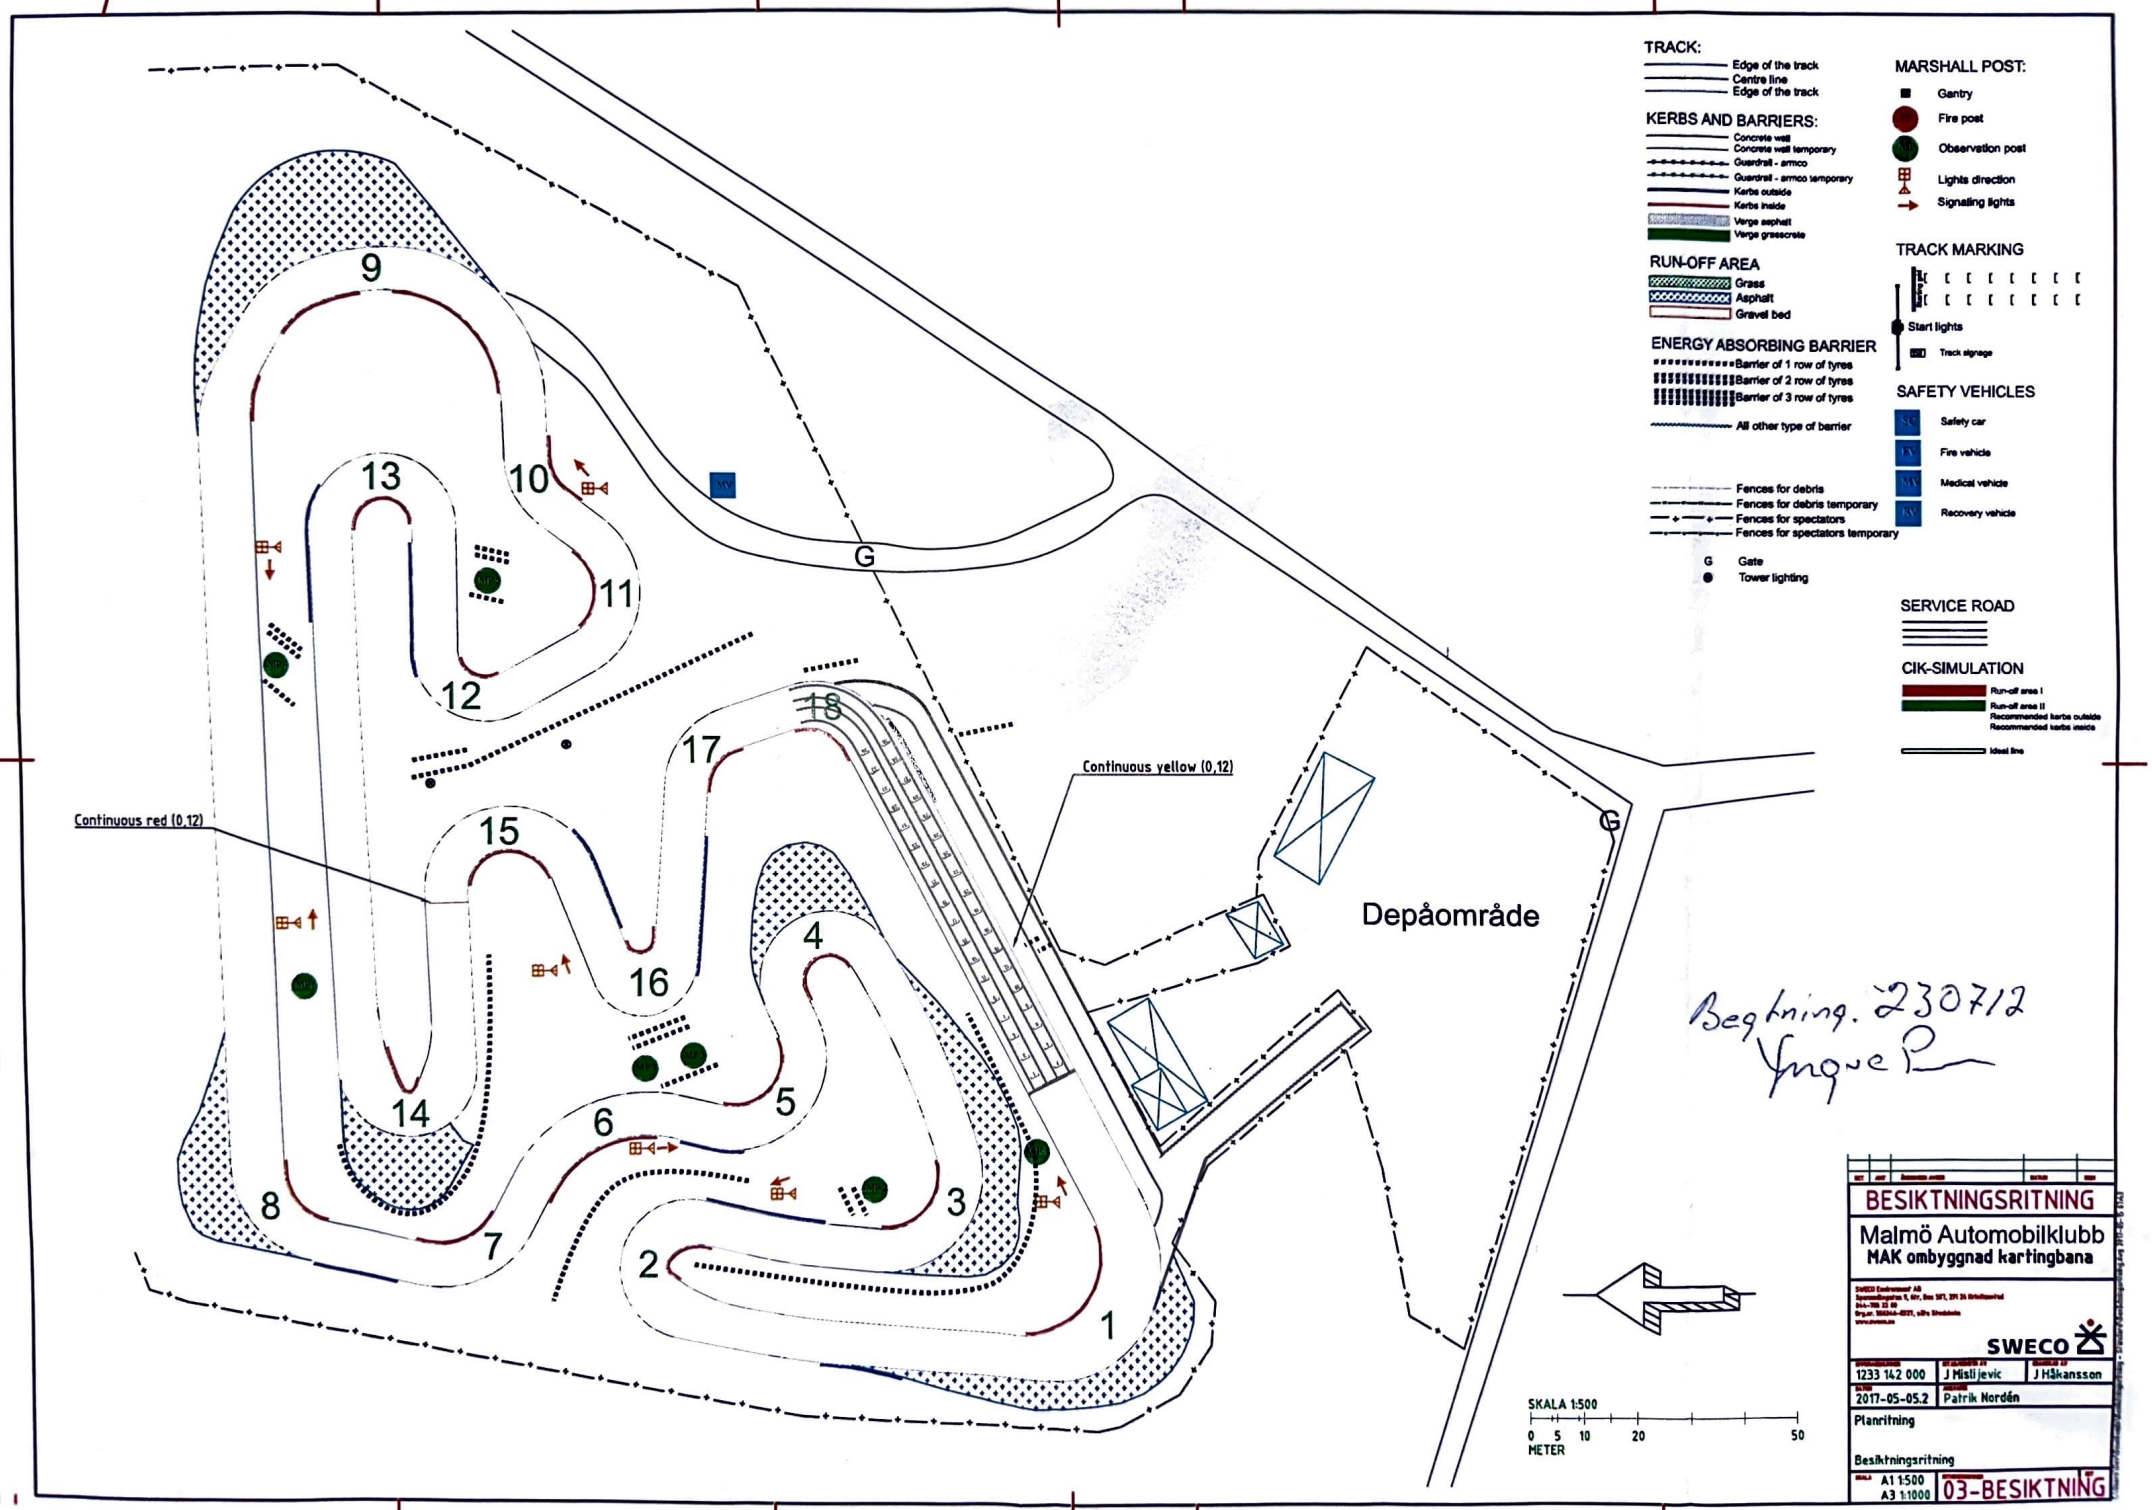
TRACK:
Edge of the track
Centre line
Edge of the track
KERBS AND BARRIERS:
Concrete wall
Concrete wall temporary
Guardrail - armco
Guardrail - armco temporary
Kerbs outside
Kerbs inside
Verge asphalt
Verge grassecrete
RUN-OFF AREA
Grass
Asphalt
Gravel bed
ENERGY ABSORBING BARRIER
Barrier of 1 row of tyres
Barrier of 2 row of tyres
Barrier of 3 row of tyres
All other type of barrier
Fences for debris
Fences for debris temporary
Fences for spectators
Fences for spectators temporary
G Gate
Tower lighting
MARSHALL POST:
Gantry
Fire post
Observation post
Lights direction
Signaling lights
TRACK MARKING
Start lights
Track signage
SAFETY VEHICLES
Safety car
Fire vehicle
Medical vehicle
Recovery vehicle
SERVICE ROAD
CIK-SIMULATION
Run-off area I
Run-off area II
Recommended kerbs outside
Recommended kerbs inside
Ideal line
Continuous red (0,12)
Continuous yellow (0,12)
Depåområde
G
SKALA 1:500
0 5 10 20 50
METER
Begtning. 230712
BESIKTNINGSRITNING
Malmö Automobilklubb
MAK ombyggnad kartingbana
SWECO
1233 142 000
J Mislijevic
J Håkansson
2017-05-05.2
Patrik Nordén
Planritning
Besiktningsritning
A1 1:500
A3 1:1000
03-BESIKTNING